PLAT OF

PLEASANT VIEW HOMES NO. 2, PHASE I

LOCATED IN THE WEST ONE-HALF (W1/2) OF SECTION 7, TOWNSHIP 13 NORTH, RANGE 19 WEST, PRINCIPAL MERIDIAN MONTANA, MISSOULA COUNTY, MONTANA

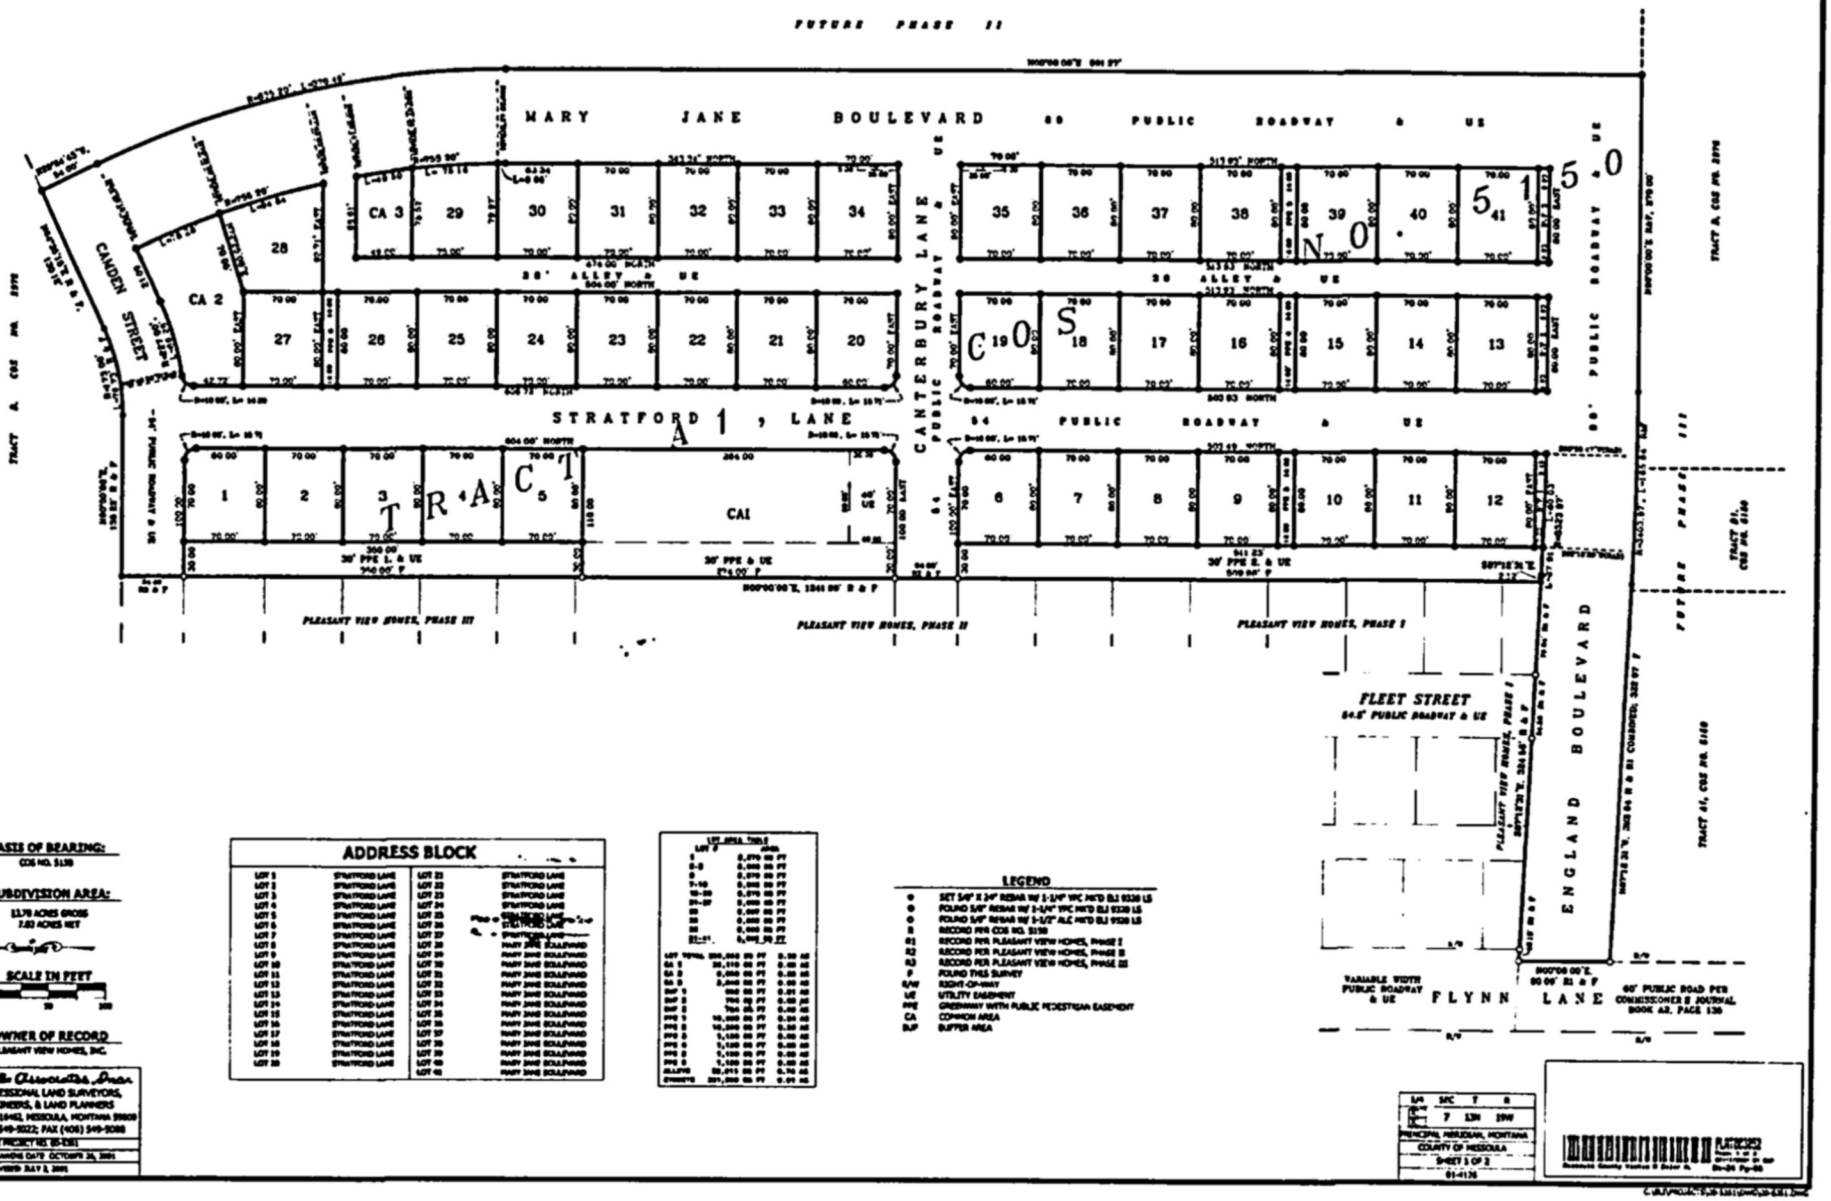

BASIS OF BEARING:
COS NO. 5150

SUBDIVISION AREA:
13.78 ACRES GROSS
7.83 ACRES NET

SCALE IN FEET
0 50 100

OWNER OF RECORD
PLEASANT VIEW HOMES, INC.

Eli & Associates, Inc.
PROFESSIONAL LAND SURVEYORS, ENGINEERS, & LAND PLANNERS
P.O. BOX 16461, MISSOULA, MONTANA 59808
(406) 549-8222; FAX (406) 549-8580

ELI PROJECT NO. 01-131
DRAWING DATE: OCTOBER 30, 2001
REVISED: JULY 2, 2002

ADDRESS BLOCK

LOT	ADDRESS

LOT AREA TABLE

LOT #	SQ. FT.	ACRES

LEGEND

●	SET 5/8" X 24" REBAR W/ 1-1/4" YPC MK'D ELI 9326 LS
●	FOUND 5/8" REBAR W/ 1-1/4" YPC MK'D ELI 9326 LS
●	FOUND 5/8" REBAR W/ 1-1/2" ALC MK'D ELI 9326 LS
●	RECORD PER COS NO. 5150
●	RECORD PER PLEASANT VIEW HOMES, PHASE I
●	RECORD PER PLEASANT VIEW HOMES, PHASE II
●	RECORD PER PLEASANT VIEW HOMES, PHASE III
●	FOUND THIS SURVEY
R/W	RIGHT-OF-WAY
UE	UTILITY EASEMENT
PPE	GREENWAY WITH PUBLIC PEDESTRIAN EASEMENT
CA	COMMON AREA
BA	BUFFER AREA

1/4	SEC	T	R
	7	13N	19W

PRINCIPAL MERIDIAN, MONTANA
COUNTY OF MISSOULA
SHEET 1 OF 2
01-113S

FILED 2002
Missoula County Treasurer P. Dozer St. Bk-04 Pg-66